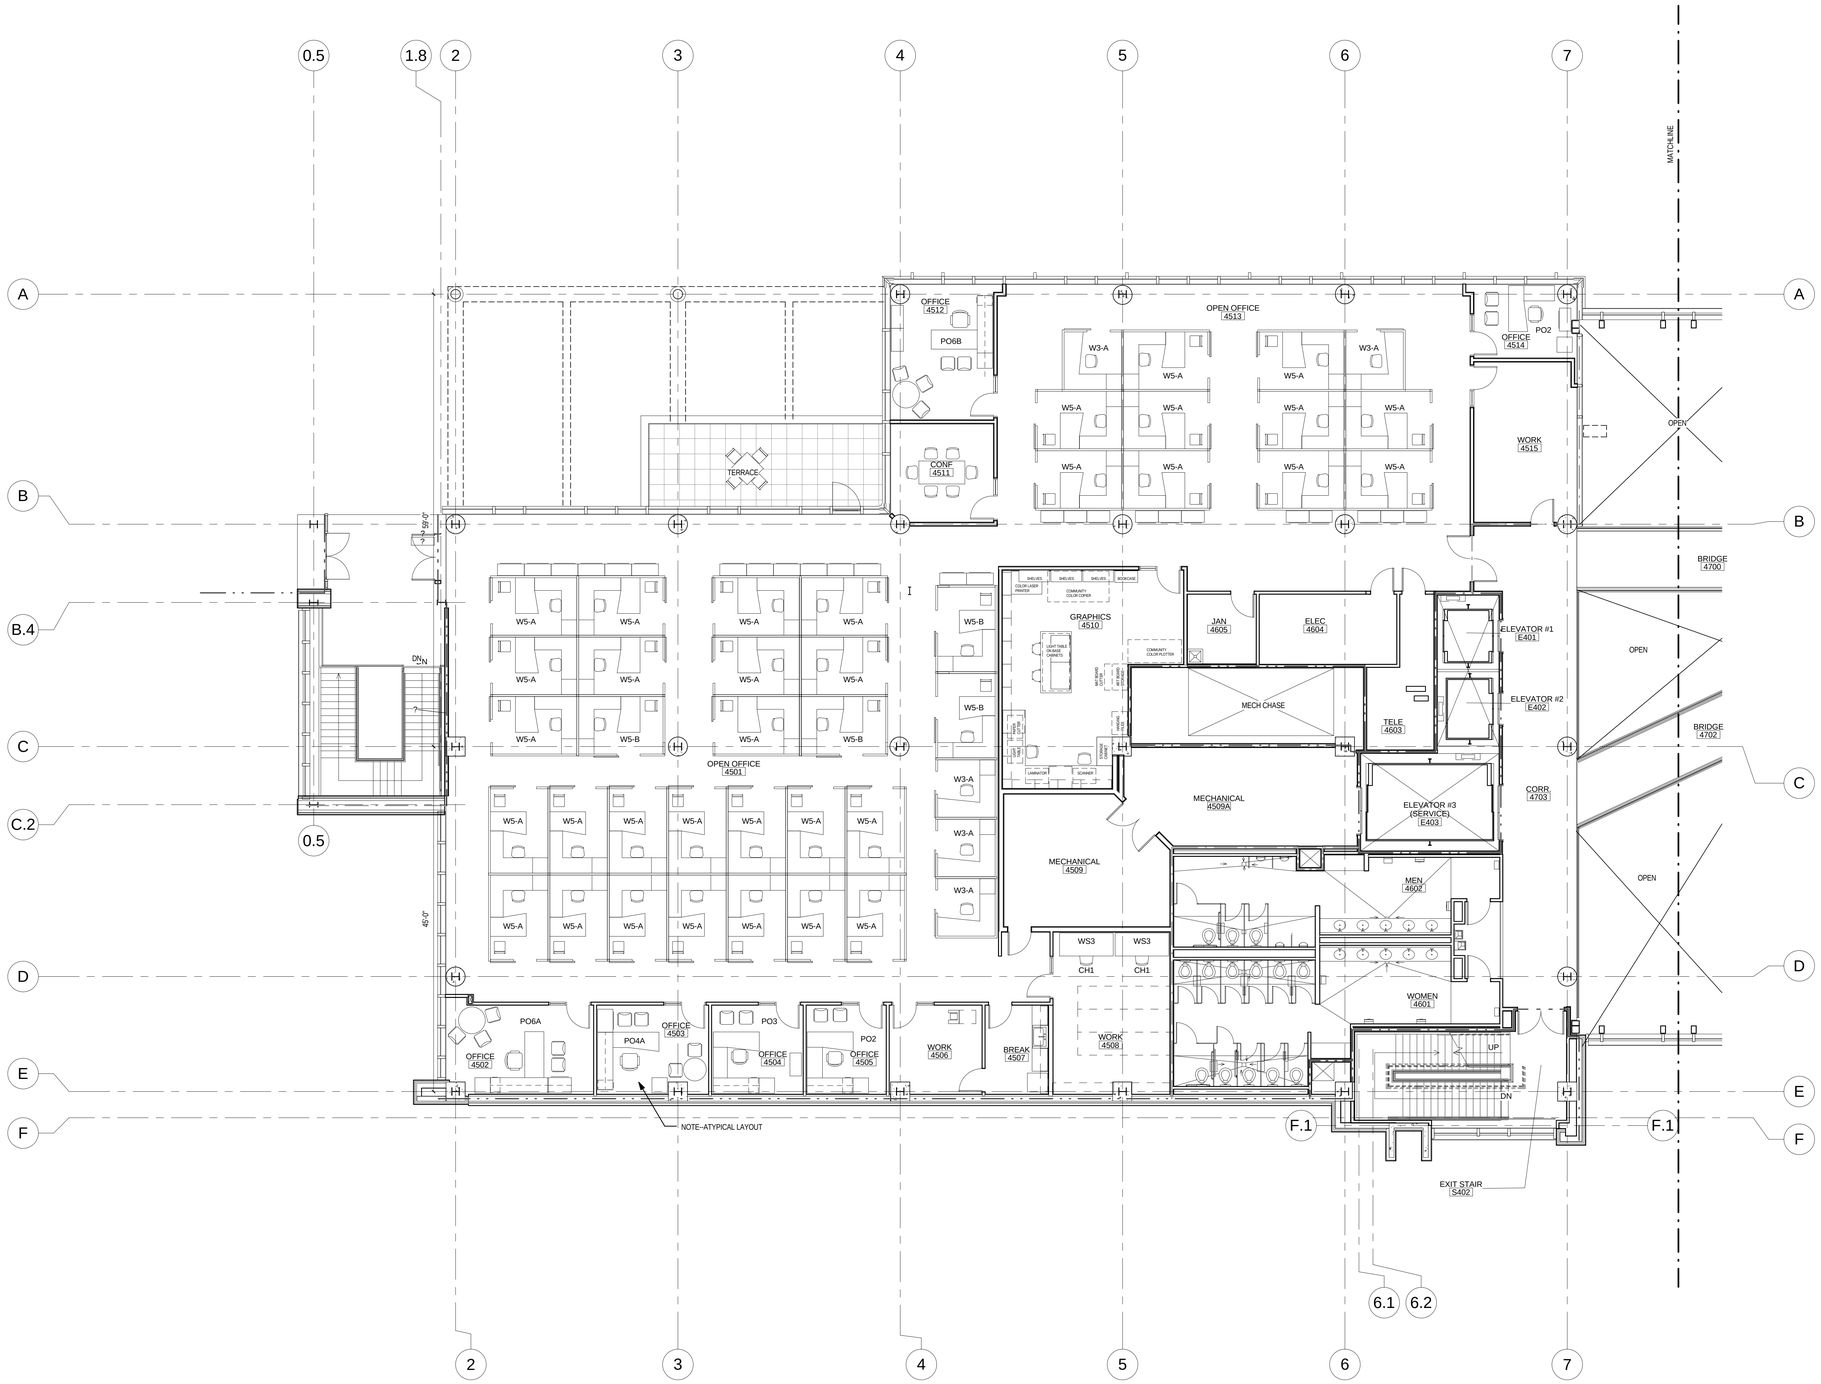

1 ID1341 **LEVEL FOUR FURNITURE PLAN - AREA 1**
1/8" = 1'-0"

FOR REVIEW ONLY 12.11.09

OBrienAtkins
Architecture/Engineering/Landscape Architecture/Planning/Interior Design
O'Brien/Atkins Associates, PA
PO Box 12037
Research Triangle Park
North Carolina 27709
919.941.5000 - Durham
919.755.1032 - Raleigh
919.941.9006 - Fax
www.obrienatkins.com

FENTRESS | ARCHITECTS
421 Broadway, Denver, CO 80203
303 722 5000

NCDENR
NORTH CAROLINA MUSEUM of NATURAL SCIENCES
GREEN square

Green Square Complex
Raleigh, North Carolina
Nature Research Center

ISSUED	DATE	BY
ISSUED FOR CONSTRUCTION	12/8/09	

Code Review No.
SCO No. 07-0693801-E
Project No. 2007079
Drawn By RTR
Checked By
File Name LEVEL 4 FURNITURE PLAN - AREA 1
Sheet
ID1341
0 OF 00 SHEETS